R:\106\38016-East_Broadway_Bridge\DWG\Sheet\CD\38016-C1.0-SITE.dwg | Plotted on 3/11/2016 4:59 PM | by John Wall

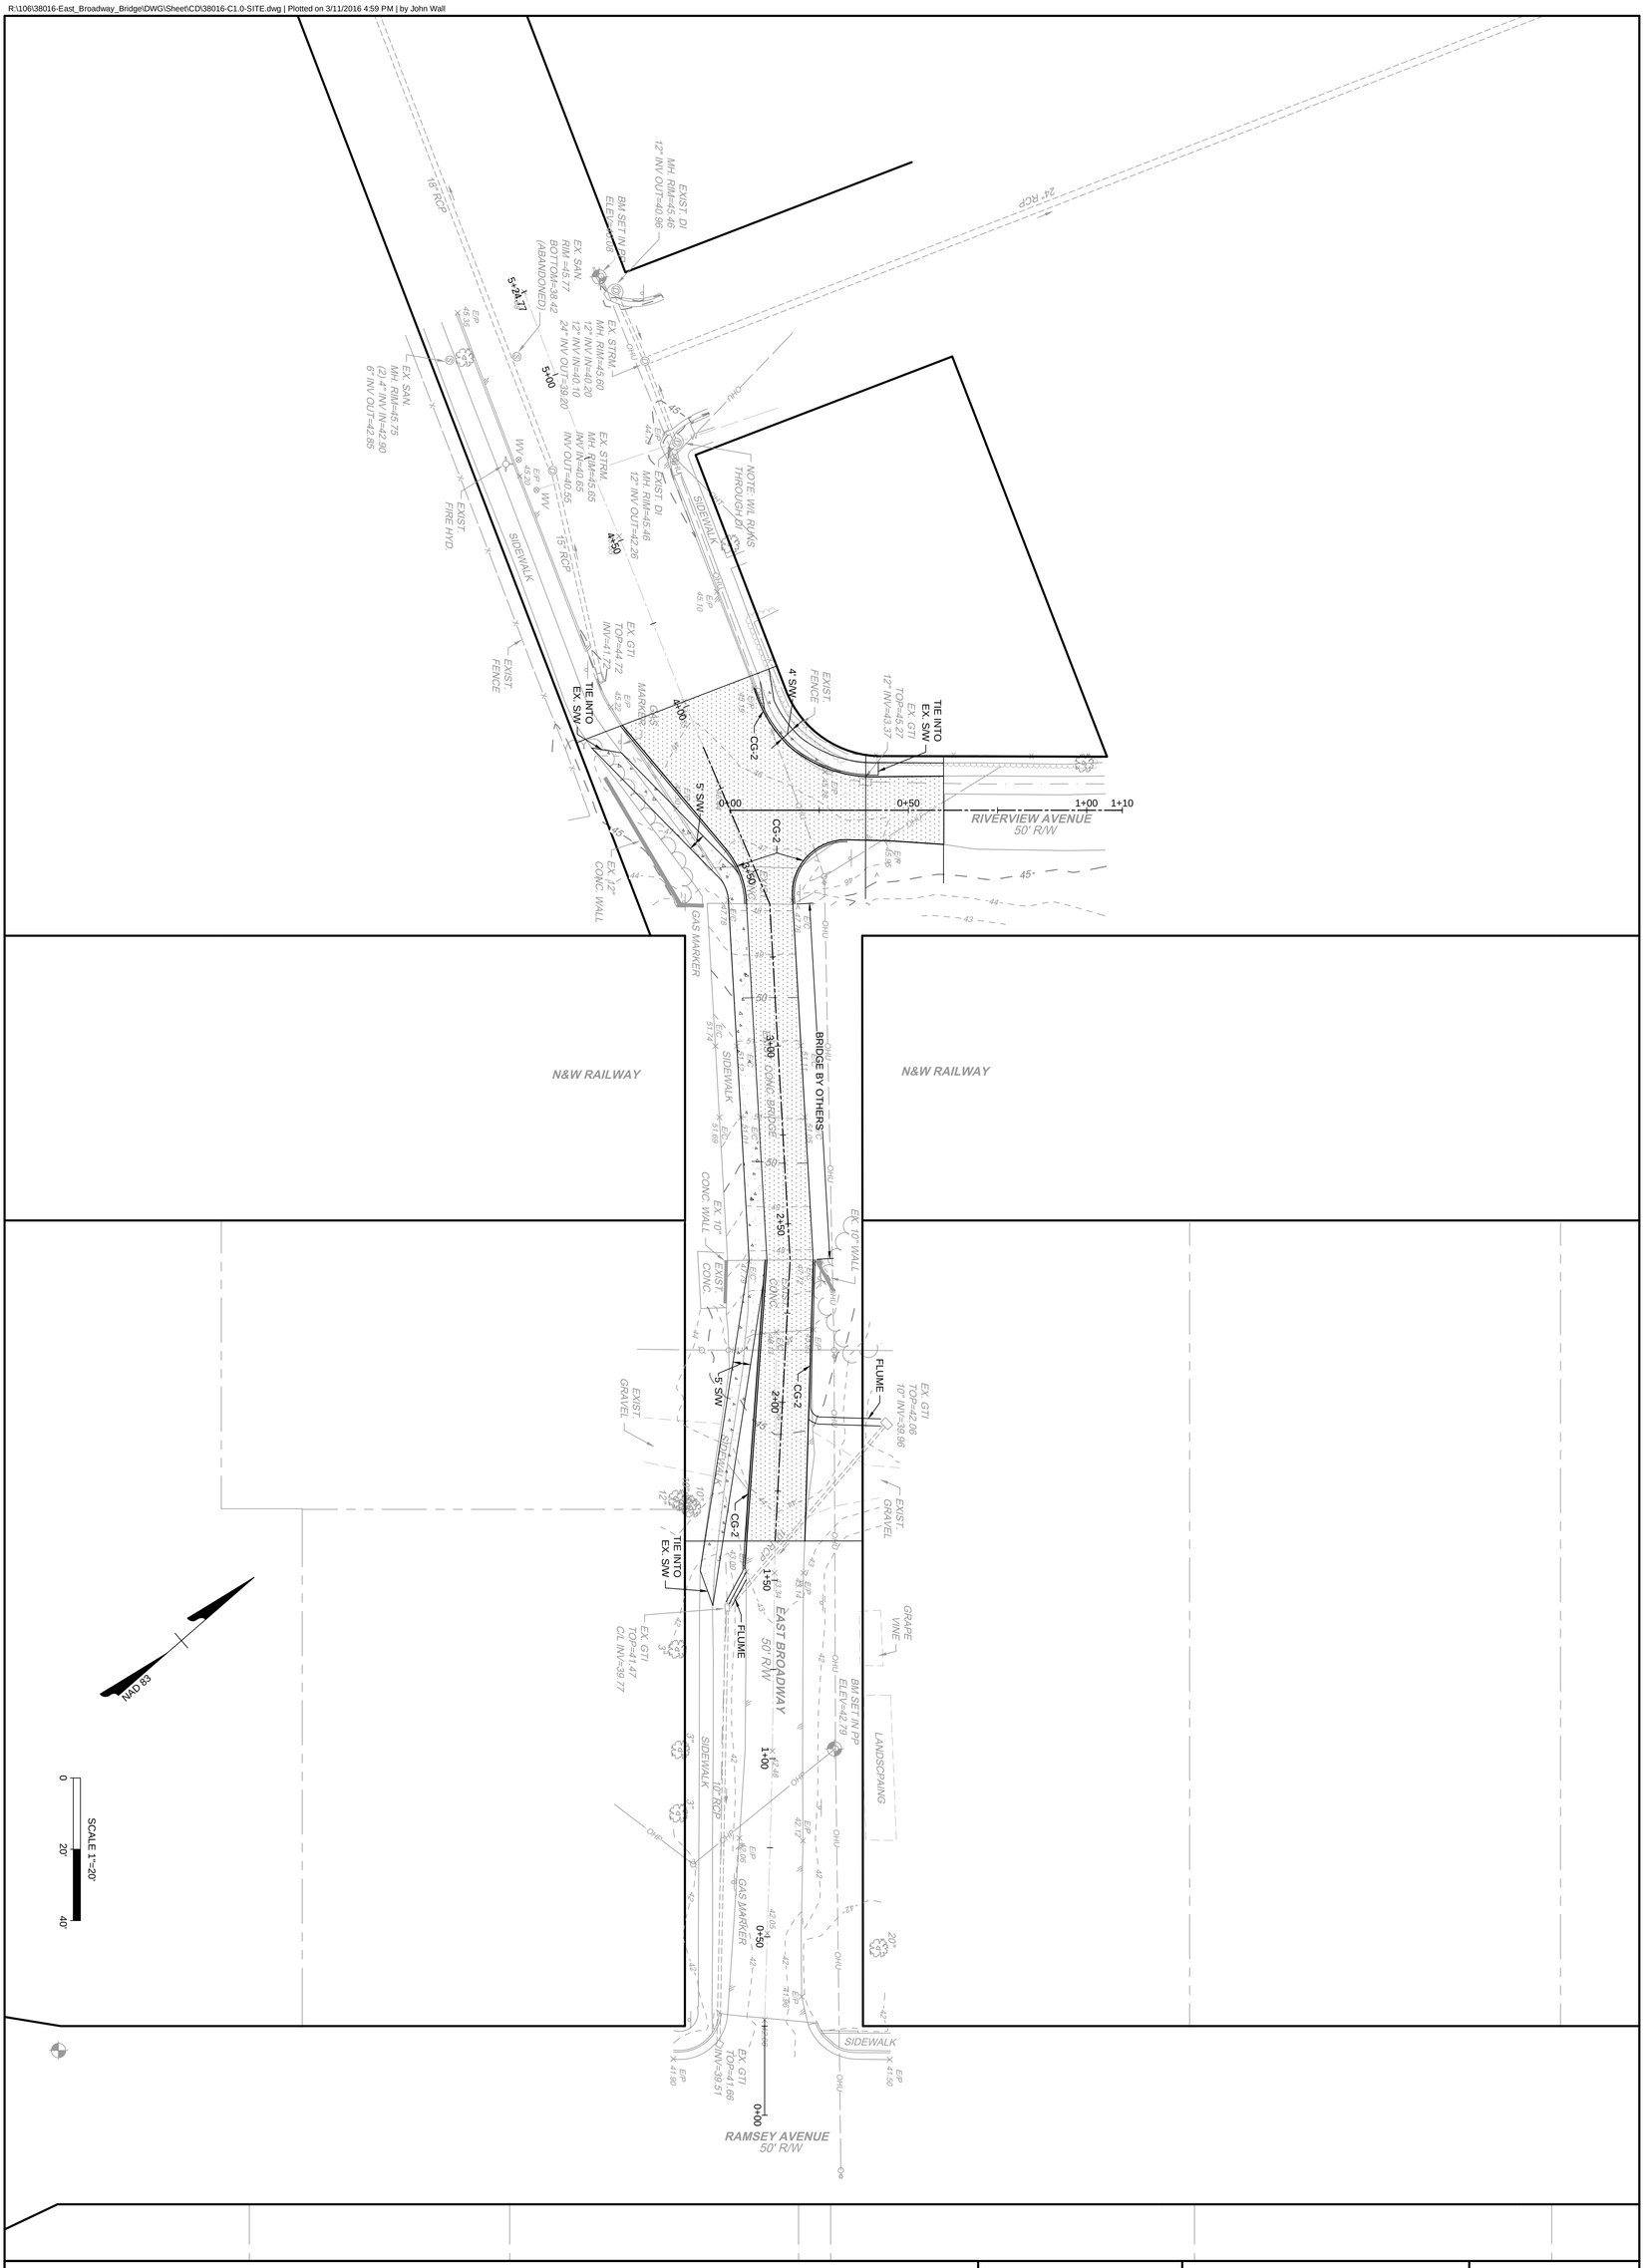

TIMMONS GROUP

YOUR VISION ACHIEVED THROUGH OURS.

THIS DRAWING PREPARED AT THE
TRI-CITIES OFFICE
4701 Owens Way, Suite 900 | Prince George, VA 23875
TEL 804.541.6600 FAX 804.458.1511 www.timmons.com

SHEET NO.	C1.0
JOB NO.	38016
SCALE	1"=20'
CHECKED BY	K. HALPAUS
DESIGNED BY	K. HALPAUS
DRAWN BY	J. WALL
DATE	3-11-2016

EAST BROADWAY BRIDGE

CITY OF HOPEWELL - VIRGINIA

SITE PLAN

DATE	REVISION DESCRIPTION

These plans and associated documents are the exclusive property of TIMMONS GROUP and may not be reproduced in whole or in part and shall not be used for any purpose whatsoever, inclusive, but not limited to construction, bidding, and/or construction staking without the express written consent of TIMMONS GROUP.

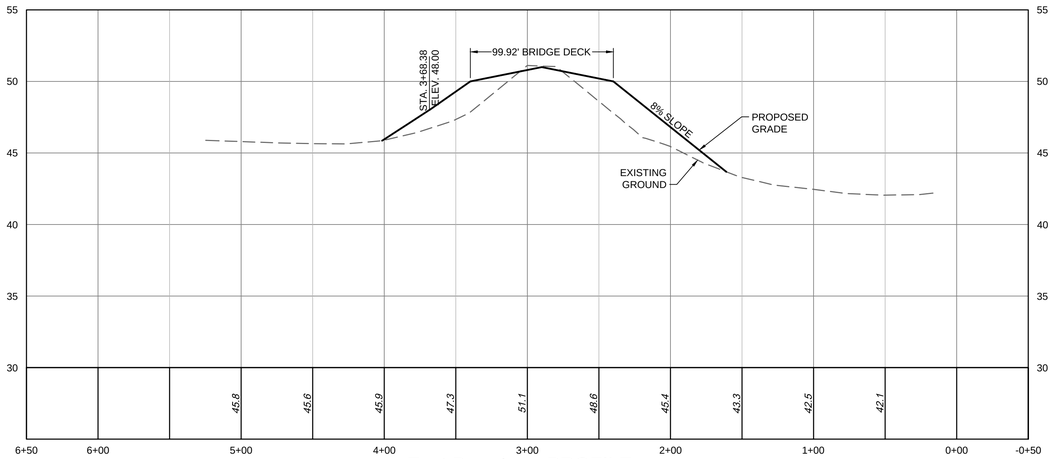

East Broadway PROFILE

HORIZ SCALE: 1"=50'
VERT SCALE: 1"=5

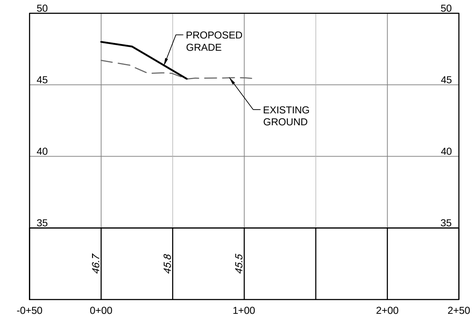

Riverview Ave PROFILE

HORIZ SCALE: 1"=50'
VERT SCALE: 1"=5

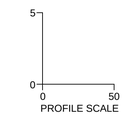

EAST BROADWAY

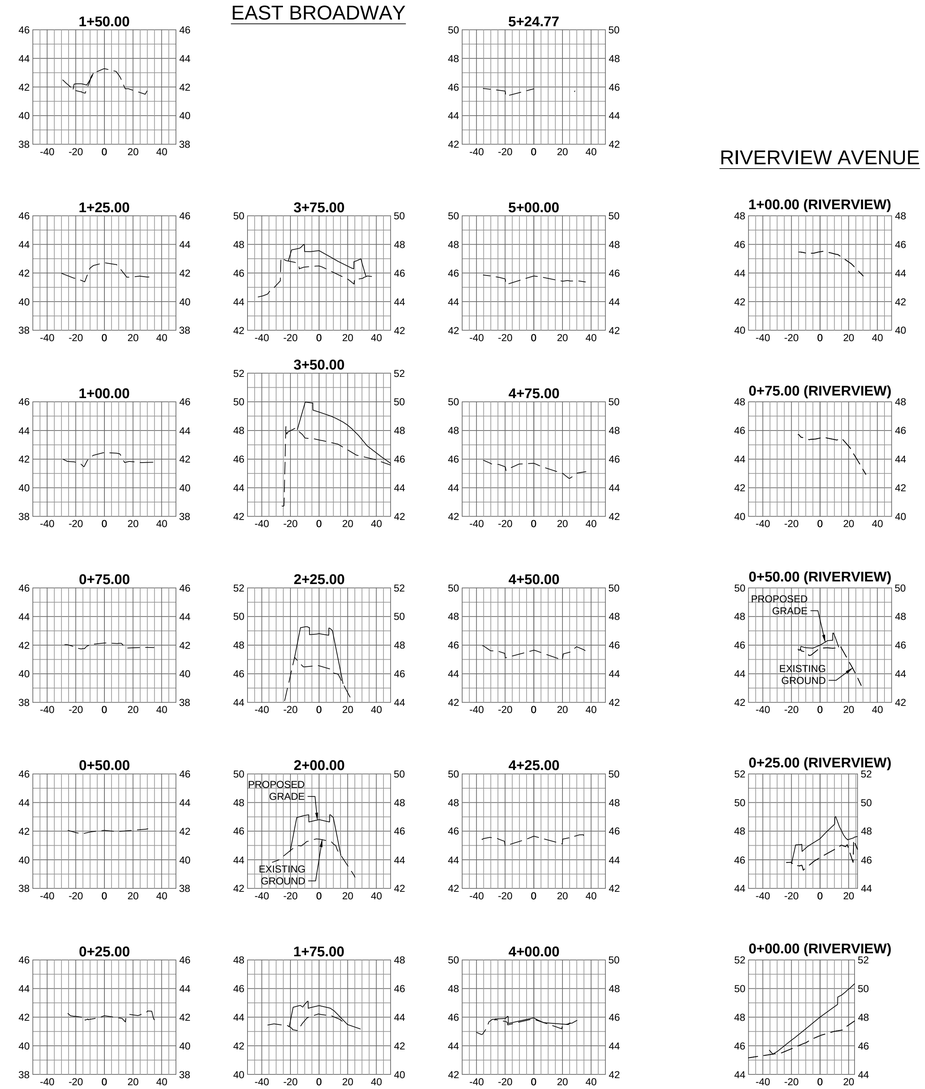

RIVERVIEW AVENUE

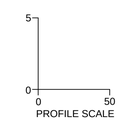

THIS DRAWING PREPARED AT THE
TRI-CITIES OFFICE
4701 Owens Way, Suite 900 | Prince George, VA 23875
TEL 804.541.6600 FAX 804.458.1511 www.timmons.com

YOUR VISION ACHIEVED THROUGH OURS.

REVISION DESCRIPTION	DATE

DATE	3-11-2016
DRAWN BY	J. WALL
DESIGNED BY	K. HALPAUS
CHECKED BY	K. HALPAUS
SCALE	AS SHOWN

TIMMONS GROUP

EAST BROADWAY BRIDGE

CITY OF HOPEWELL - VIRGINIA

ROAD PROFILES AND CORSS-SECTIONS

JOB NO.
38016
SHEET NO.
C2.0

These plans and associated documents are the exclusive property of TIMMONS GROUP and may not be reproduced in whole or in part and shall not be used for any purpose whatsoever, inclusive, but not limited to construction, bidding, and/or construction staking without the express written consent of TIMMONS GROUP.

R:\106\38016\East_Broadway_Bridge\DWG\Sheet\C2\38016-C1.0-SITE.dwg | Plotted on 3/11/2016 5:00 PM | by John Wall